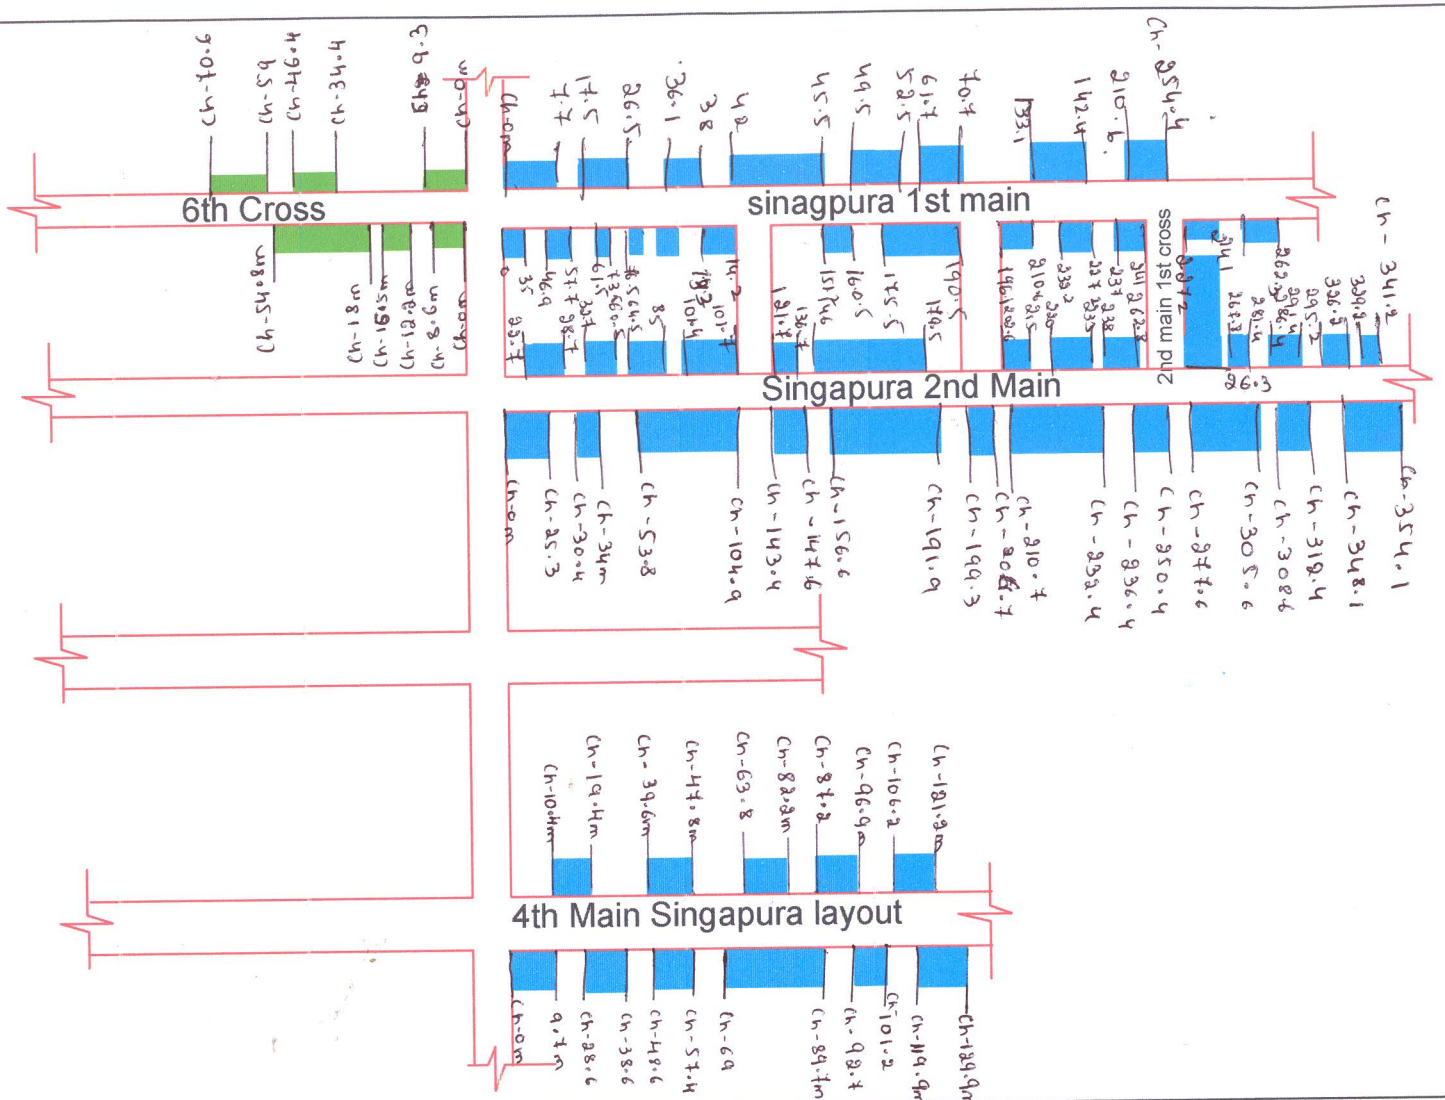

Note:
1. Do Not Scale The Drawings
2. All Dimensions are in Meters

Existing Road | Flagging Course | New CC Drain

Project	Improvements to roads and drains at singapura and sorrounding areas in ward no 11 in kuvempunagara
Client	BBMP

RUDRAPRASAD CONSULTANTS
STRUCTURAL ENGINEERS, ARCHITECTS
& PROJECT MANAGEMENT CONSULTANTS
No. 3 7th MAIN,
MALLESWARAM BANGALORE-560003
Ph : 23444801
Mob : 91-9448227083,91-9972924526
E-mail: rudraprasad30@rediffmail.com
Web: www.arkstructure.com

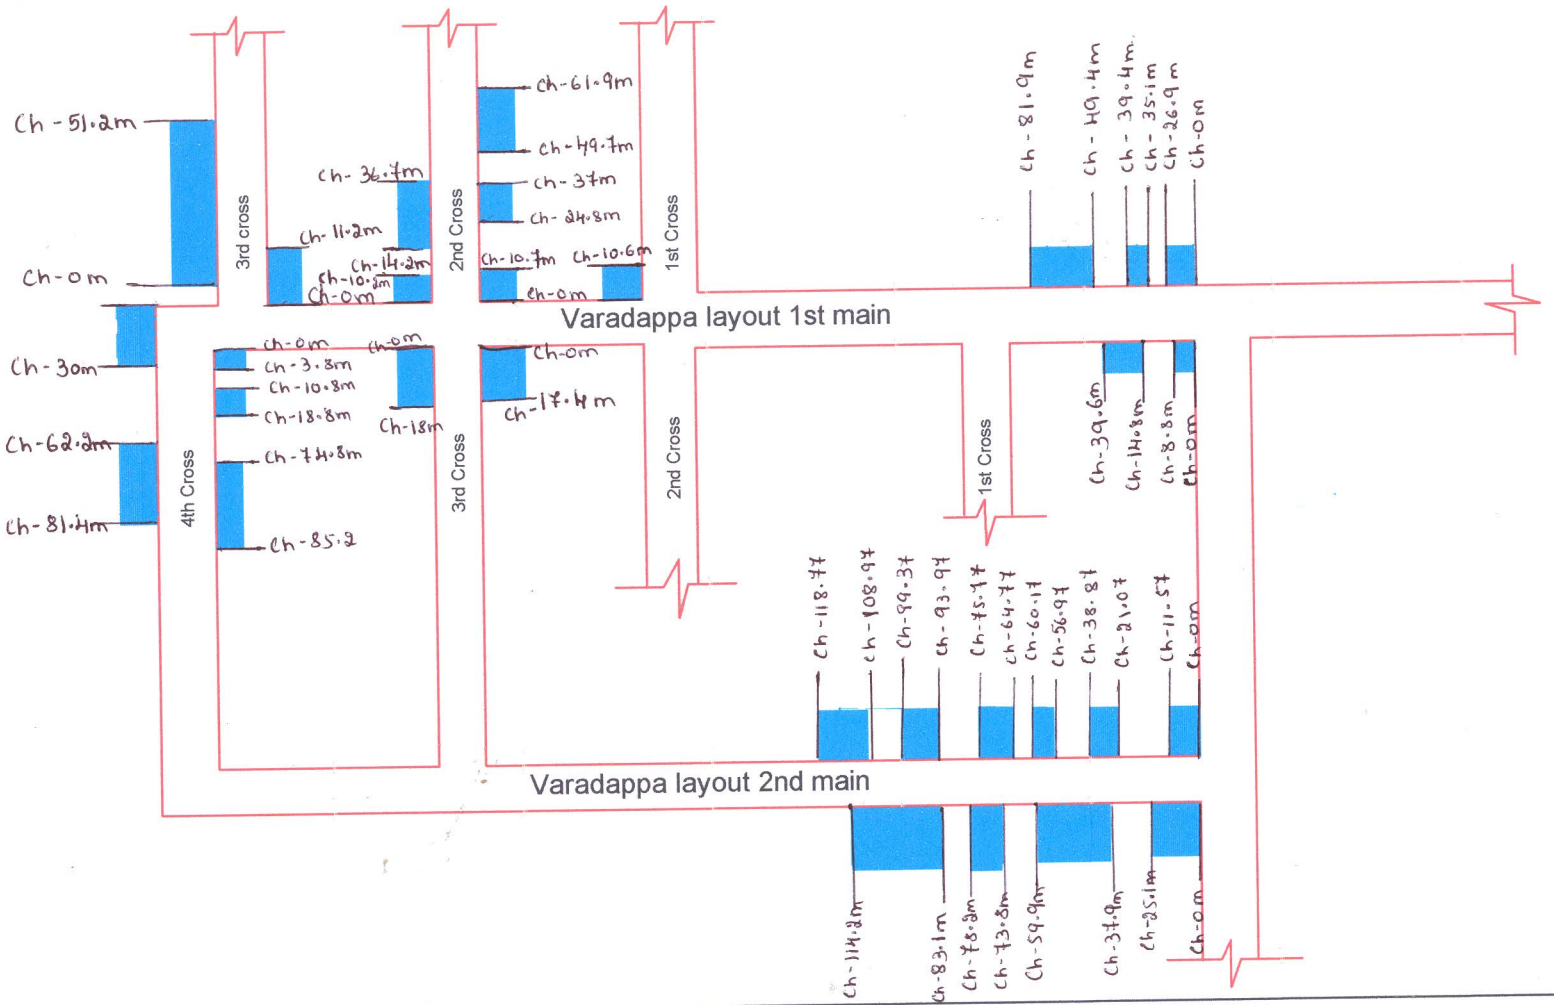

Note:
1. Do Not Scale The Drawings
2. All Dimensions are in Meters

Existing Road

Flagging Course

Project	Improvements to roads and drains at singapura and sorrounding areas in ward no 11 in kuvempunagara
Client	BBMP

RUDRAPRASAD CONSULTANTS
STRUCTURAL ENGINEERS, ARCHITECTS
& PROJECT MANAGEMENT CONSULTANTS
No. 3 7th MAIN,
MALLESWARAM BANGALORE-560003
Ph : 23444801
Mob : 91-9448227083,91-9972924526
E-mail: rudraprasad3@rediffmail.com
Web: www.arkstructure.com

Assistant Executive Engineer
Vidyaranyapura Sub Division
BBMP, Bangalore-97